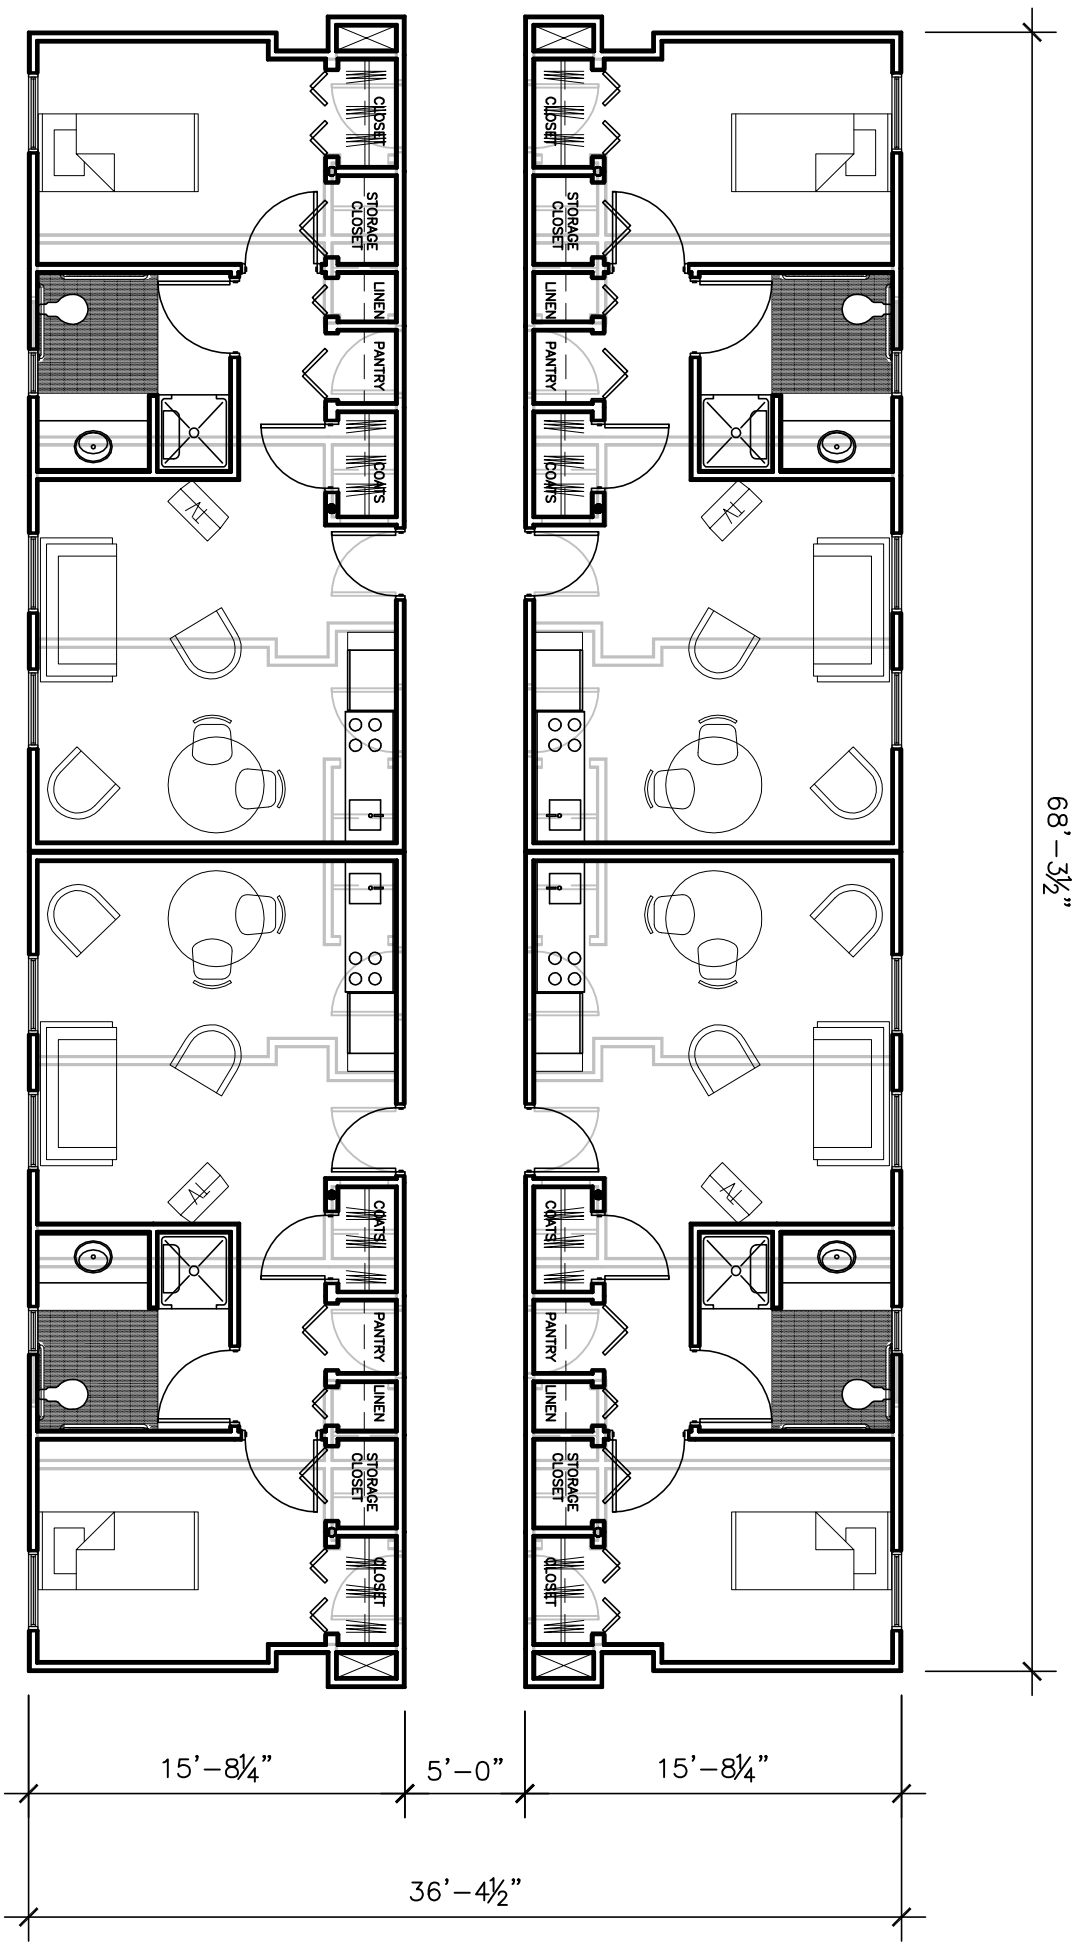

SCALE: 1/8" = 1'-0"	PROJECT NO. 05113	DATE: 03-17-2006

A121b

AMES A/E ARCHITECTS & ENGINEERS

Bangor Office
115 Main St.,PO Box 2610
Bangor, ME. 04402-2610
T: 207-947-0153

Portsmouth Office
403 The Hill, John Hart Mansion
Portsmouth, NH. 03810
T: 603-431-2222

4 SINGLES COMBINED

REV.	DATE	DESCRIPTION

DRAWN BY: BCT CHECKED BY: BCT

HEDIN HALL RENOVATION AND REUSE FOR VHC/T

BANGOR MAINE